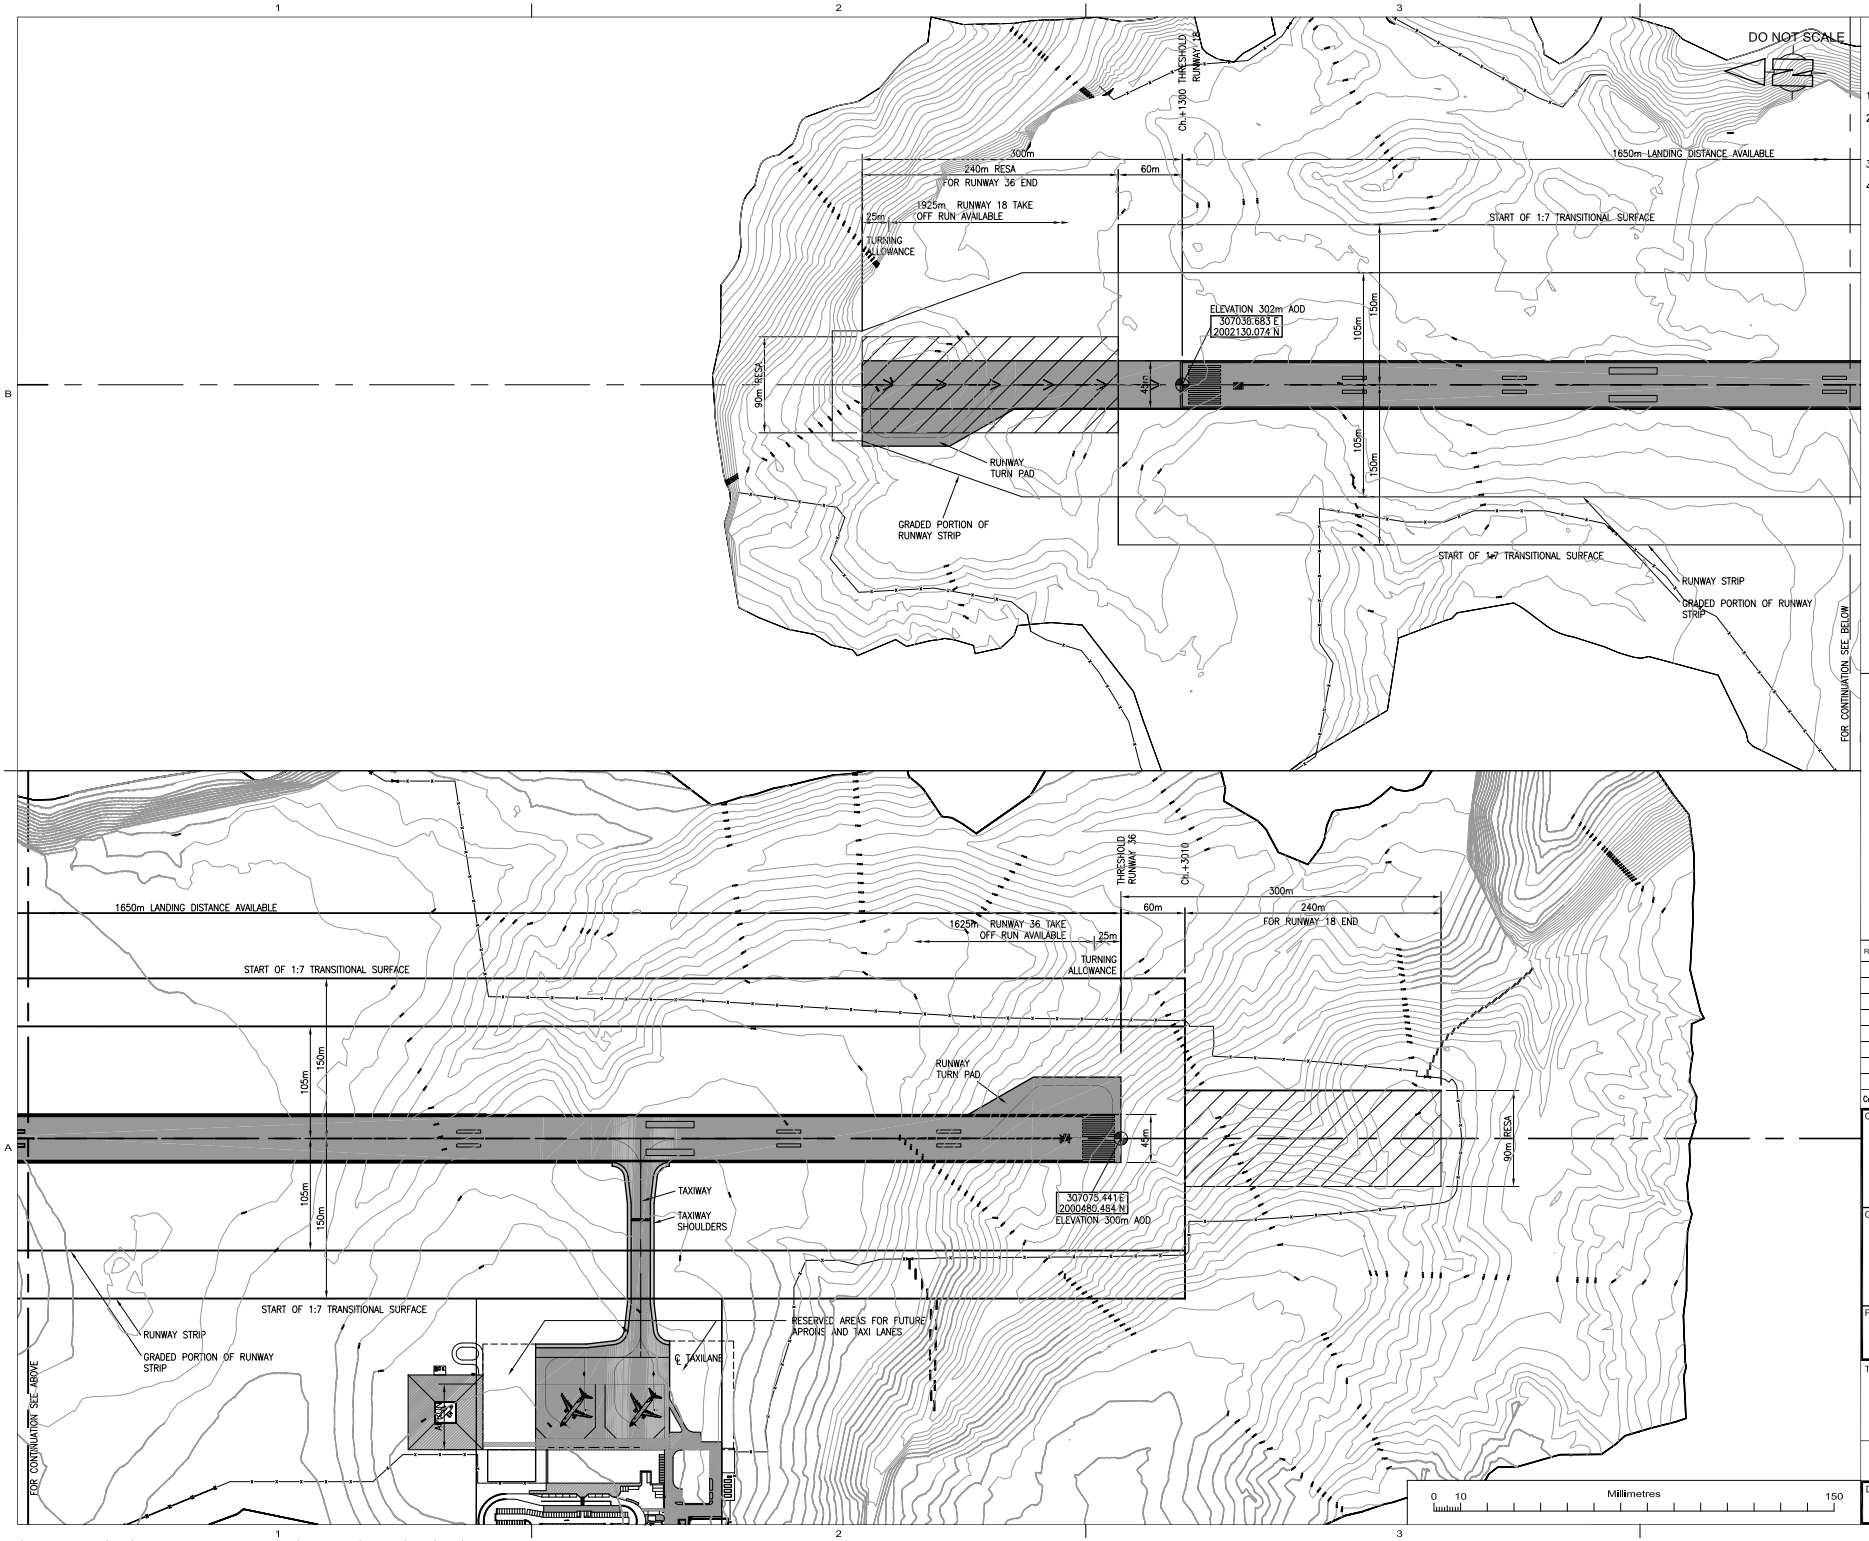

COMMERCIAL IN CONFIDENCE

NOTES:

1. DIMENSIONS ARE IN MILLIMETRES UNLESS OTHERWISE STATED.
2. BACKGROUND SURVEY MAPPING BASED ON ORDNANCE SURVEY MAPPING SERIES OB93 (O.S. 260) SHEETS 3 AND 6, EDITION 2 O.S.D. 1990 AND TRITAN SURVEYS 2006.
3. CO-ORDINATES ARE TO ST HELENA LOCAL GRID.
4. DRAWING TO BE READ IN CONJUNCTION WITH EMPLOYERS REQUIREMENTS AND REFERENCE DESIGN SPECIFICATIONS.

KEY:

AIRCRAFT PAVEMENT

RUNWAY END SAFETY AREA

Rev.	Description	By	Date	Chk'd	Auth
	Tender	-	2.5.07		RDJ
Code	Purpose of issue	Rev	Date		Authorised

Client

DFID

Consultant

Atkins Limited ©
Consulting Engineers,
Woodcote Grove,
Ashley Road,
Epsom, Surrey, England,
KT18 5BW
ATKINS
www : http://www.atkinsglobal.com
Fax (01372) 740055
Tel. (01372) 726140

Project

St Helena Reference Design

Title

GENERAL RUNWAY LAYOUT

Scale at A1	Drawn	Checked	Authorised	Status
1:2500	BnH Date 14.03.07	JGJ Date 16.03.07	RDJ Date 2.5.07	T

Drawing Number: 5048976 - CI - 01 - 1001

Rev: -

P:\GBEMF\Civil Infrastructure\Jobs\5048976 - ST HELENA REF DESIGN\09 Draw out\01 -Site\Home\Clout\5048976-CI-01-1001.dwg
May 01, 2007 - 4:55pm